


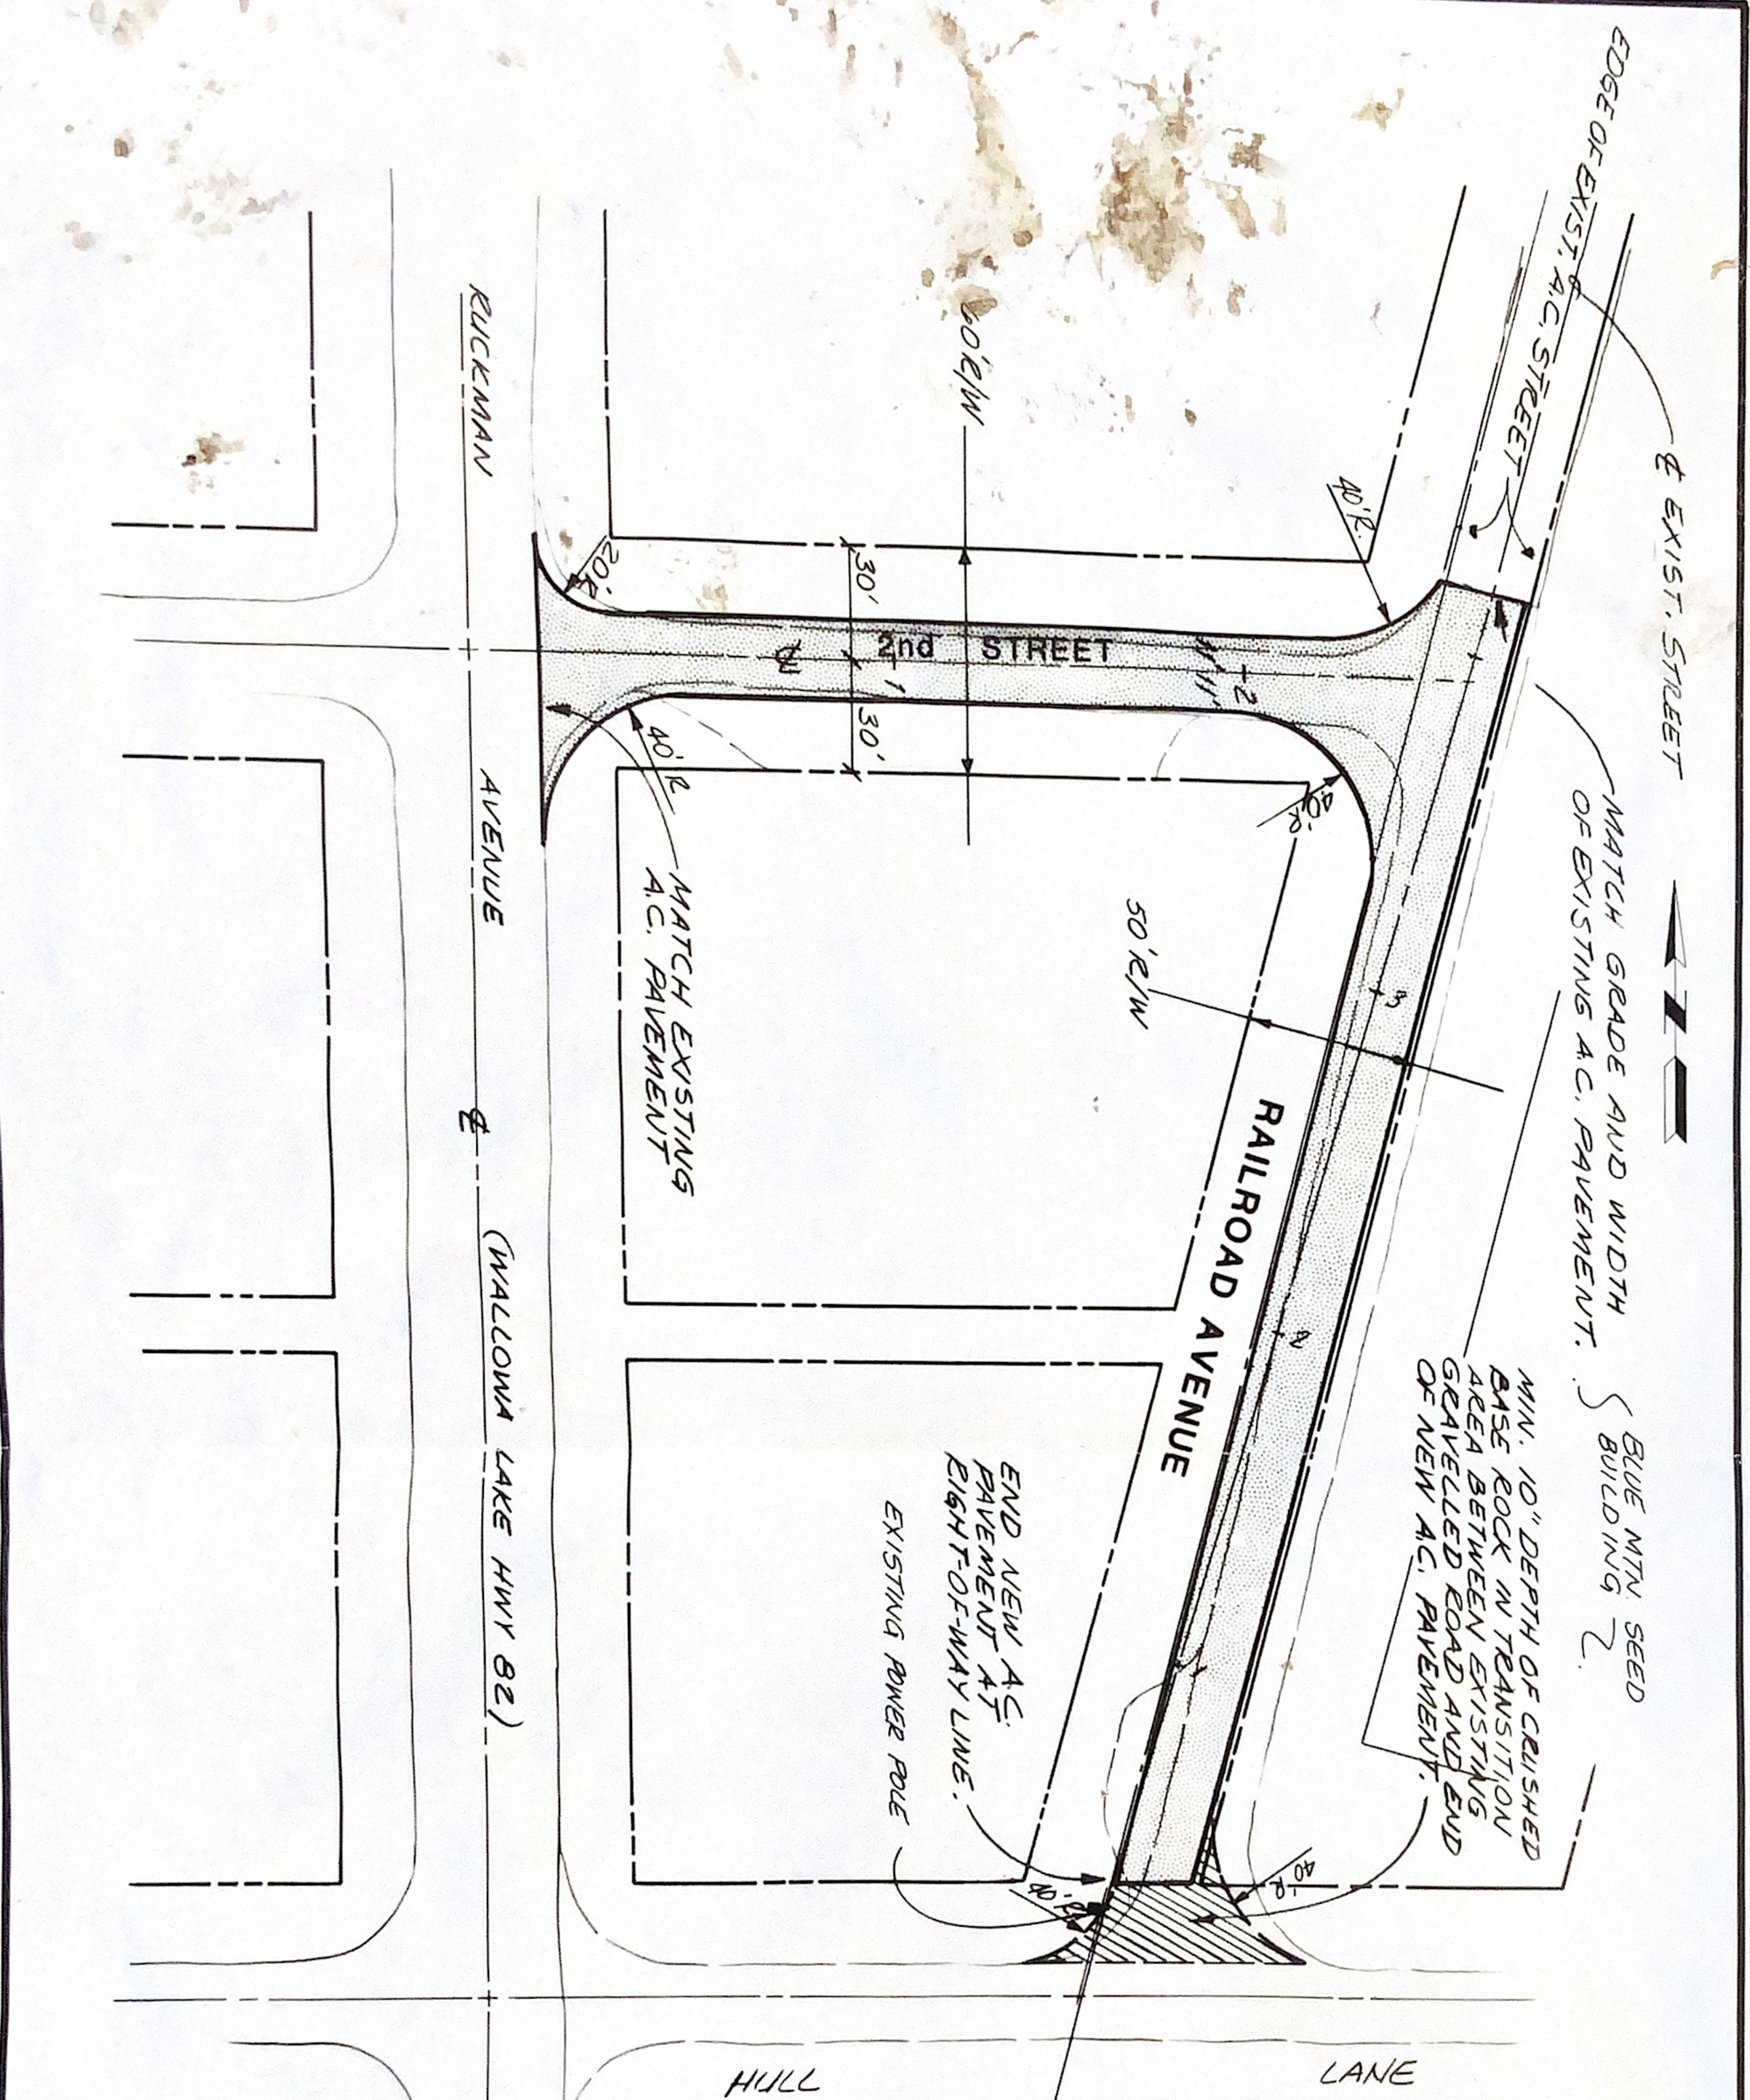

- LEGEND**
- EDGE OF NEW AC
 - EDGE OF EXISTING AC
 - EDGE OF EXISTING GRAVEL STREET
 - EDGE OF EXISTING GRAVELLED AREAS
 - RIGHT OF WAY LINE
 - STREET CENTERLINE
 - NEW GRAVEL TRANSITION



DRAWING REVISED MAY 9, 1985:
RELOCATED A.C. PAVEMENT FOR RAILROAD AVENUE.

STREET IMPROVEMENT PROJECT

FOR: CITY OF IMBLER, OREGON		SHEET NO
SCALE	1" = 60'	1
DATE	1984	
JOB NO	881-30	
Anderson Perry Associates, Inc. ENGINEERING • SURVEYING • INTERIOR DESIGNING GRANDE ORE & WALLA WALLA WASH.		